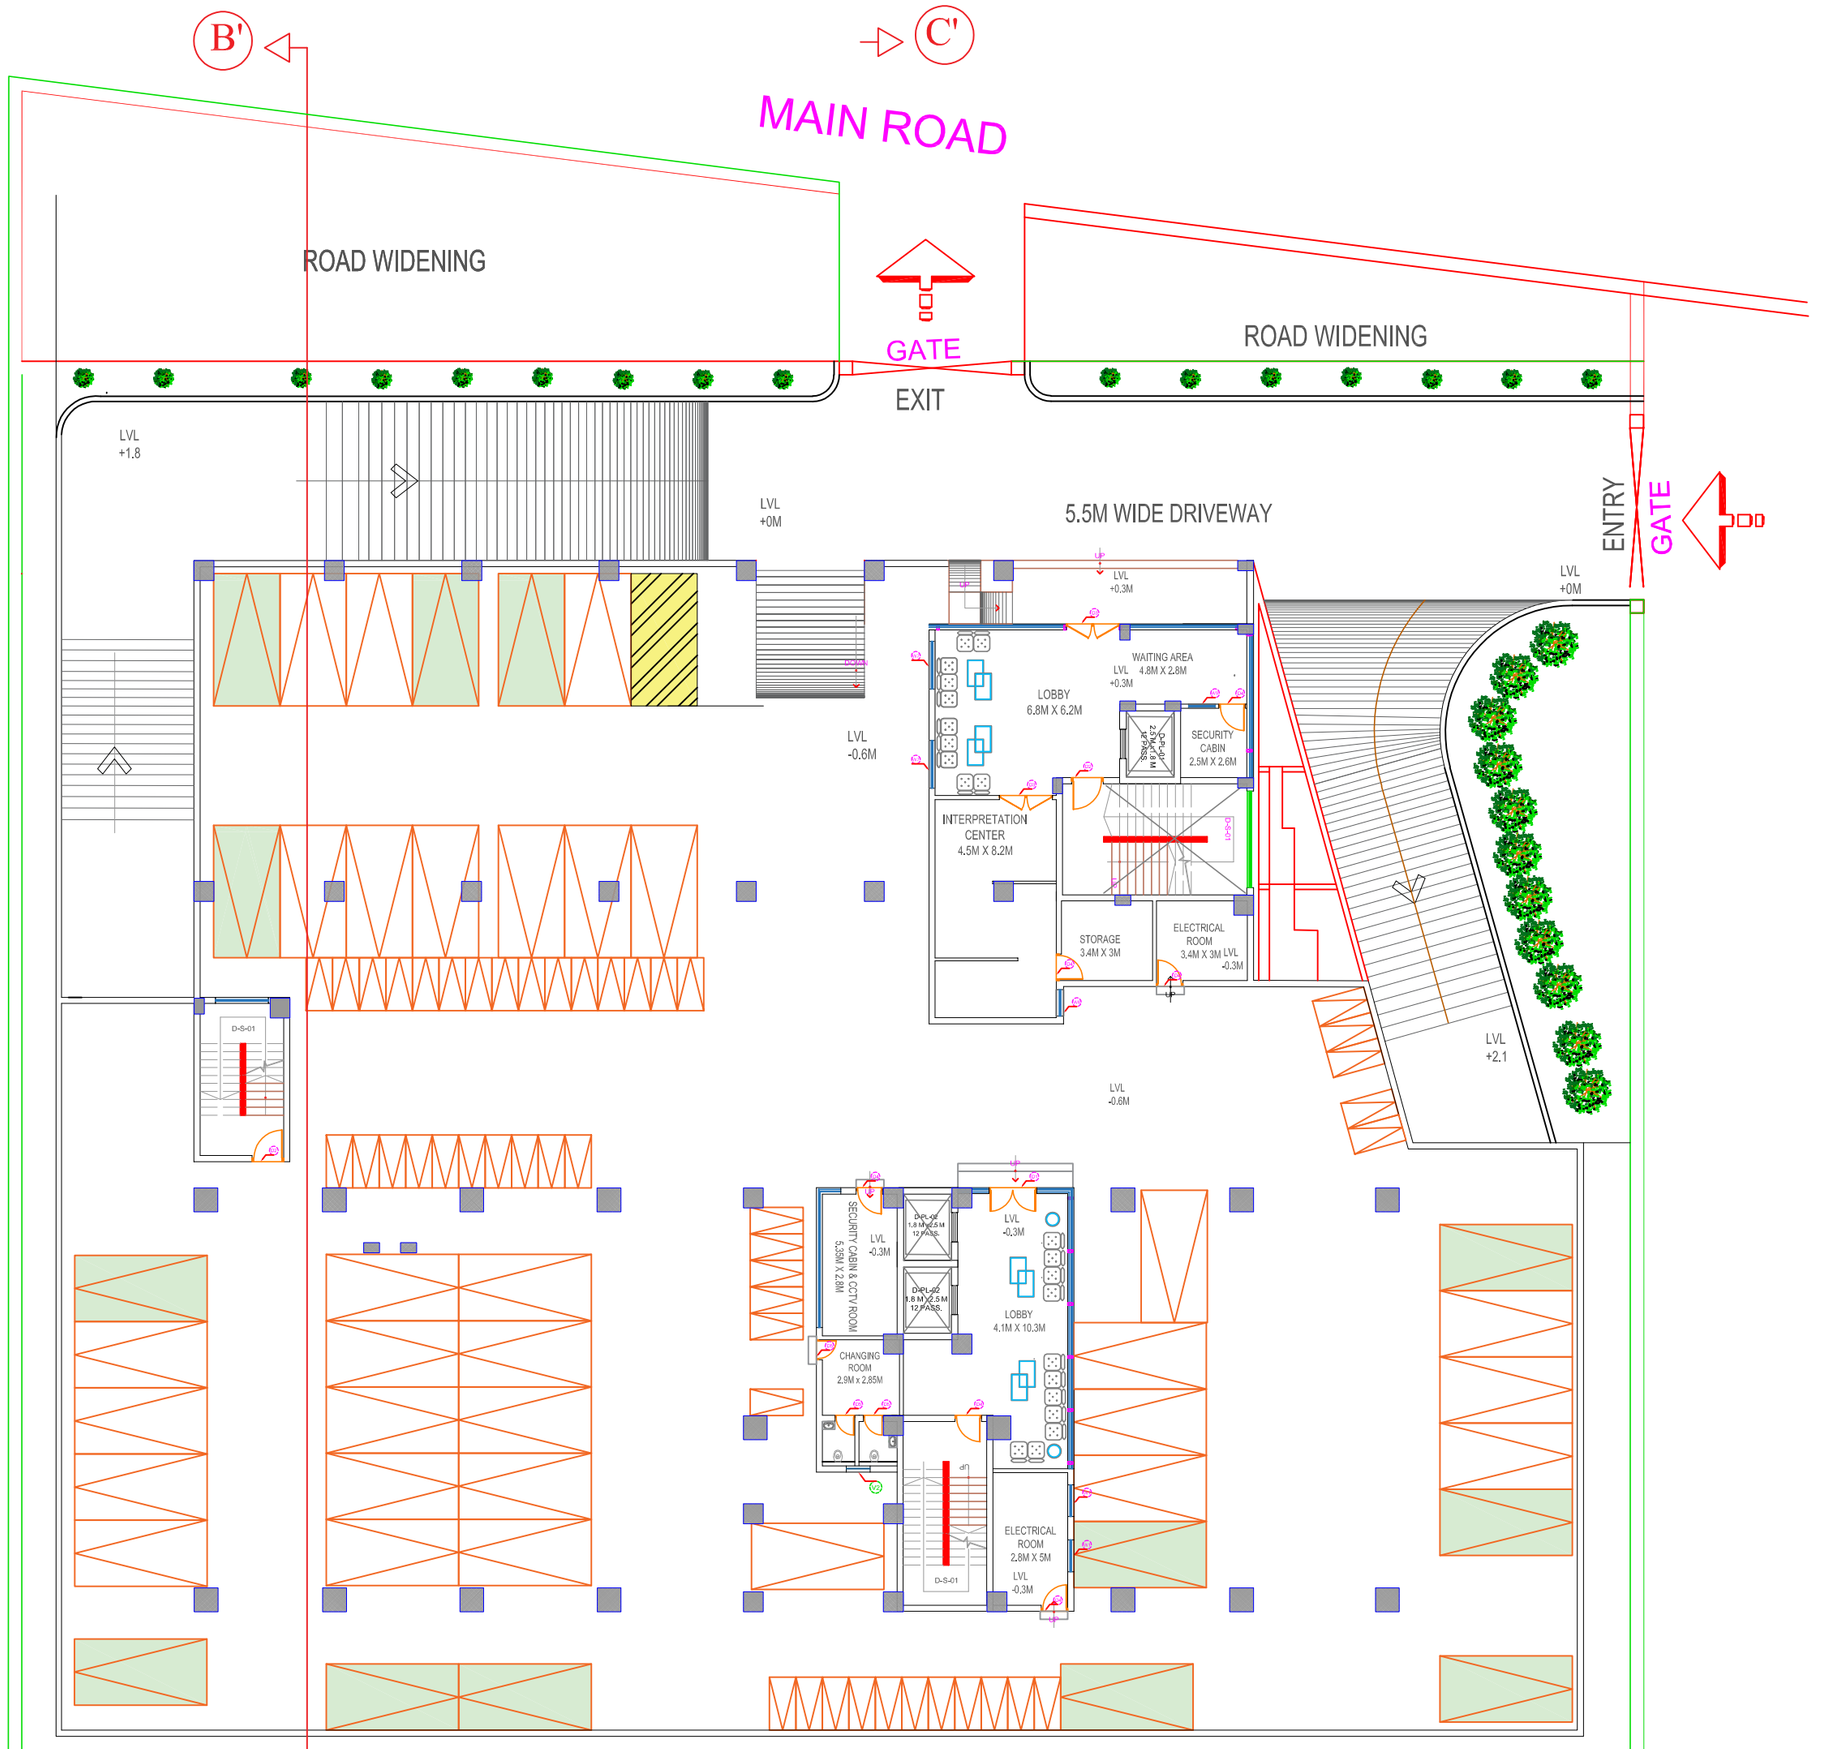

GROUND FLOOR PLAN

TENDER ONLY

AREAS :	
FLOORS	IN Sq.mts
VISITORS BLOCK :	
GROUND FLOOR	204.00
FIRST FLOOR	492.91
SECOND FLOOR	492.91
TOTAL	1126.82
OFFICE BLOCK :	
GROUND FLOOR	161.93
FIRST FLOOR	599.95
SECOND FLOOR	666.06
THIRD FLOOR	666.06
FOURTH FLOOR	666.06
FIFTH FLOOR	666.06
TERRACE FLOOR	72.54
TOTAL	3498.66
TOTAL BLOCKS AREA : 4625.48	
PROPOSED PARKING AREA : 1927.83	

SITE AREA :

Total Plot Area : 4403.00 Sq.Yds (or) 3681.47 Sq.Mts

Road Widening Area : 219.35 Sq.Yds (or) 183.40 Sq.Mts.

Net Plot Area : 4183.65 Sq.Yds (or) 3498.07 Sq.Mts.

N

Project :

PROPOSED OFFICE BUILDING AT KALYAN NAGAR.

Title :

GROUND FLOOR PLAN

Client :

TELANGANA STATE ELECTRICITY REGULATORY COMMISSION, Singareni Bhavan Red Hills, Hyderabad - 500 004

Consultants :

S.S.Infrastructure Project Consultants Pvt. Ltd.
Plot No:48, Second Floor, Sagar Society
Road No.2, Banjarahills, Hyderabad - 500034
Ph: +91 40 35165677, 79,80. email: ssipcpl@gmail.com

DATE :	15-11-2022	SHEET NO:
SCALE :	NTS	
DEALT BY :	PRATHAP	
ARCHITECT :	LAXMAN	01
PRINCIPAL CONSULTANT:	S.S.RAO	

DRG.No: SSIPCPL/TSERC/GB/K-NGR/AD-01